City of Littleton

Fence Permit Site Plan

CORNER LOT

A fence permit is required when you are installing any new fence or replacing more than 50 percent of the length or moving an existing fence and if you are changing the type of material used

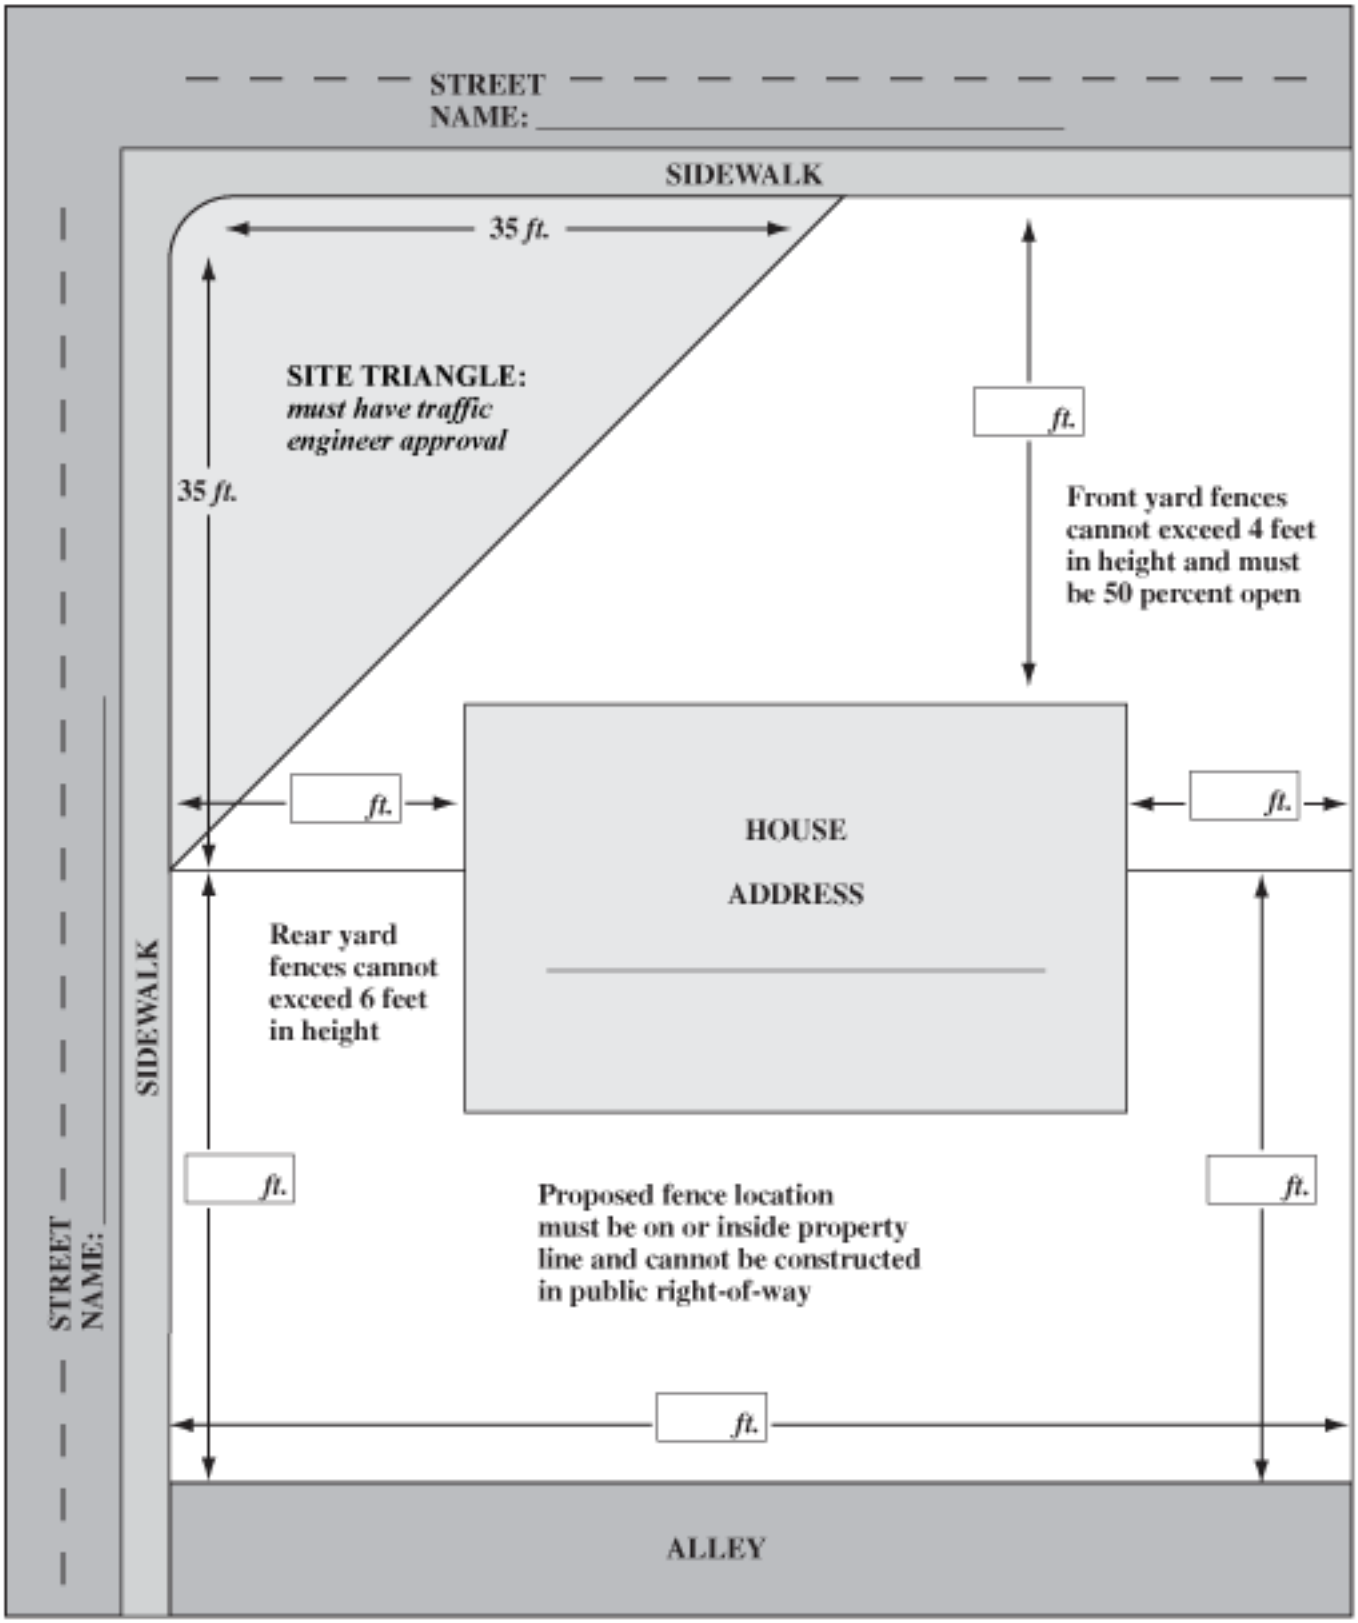

SCALE: 1 inch = _____ *feet*

Fill in all lot dimensions and then use a highlighter or the letter "X" to indicate where the proposed fence is to be located.